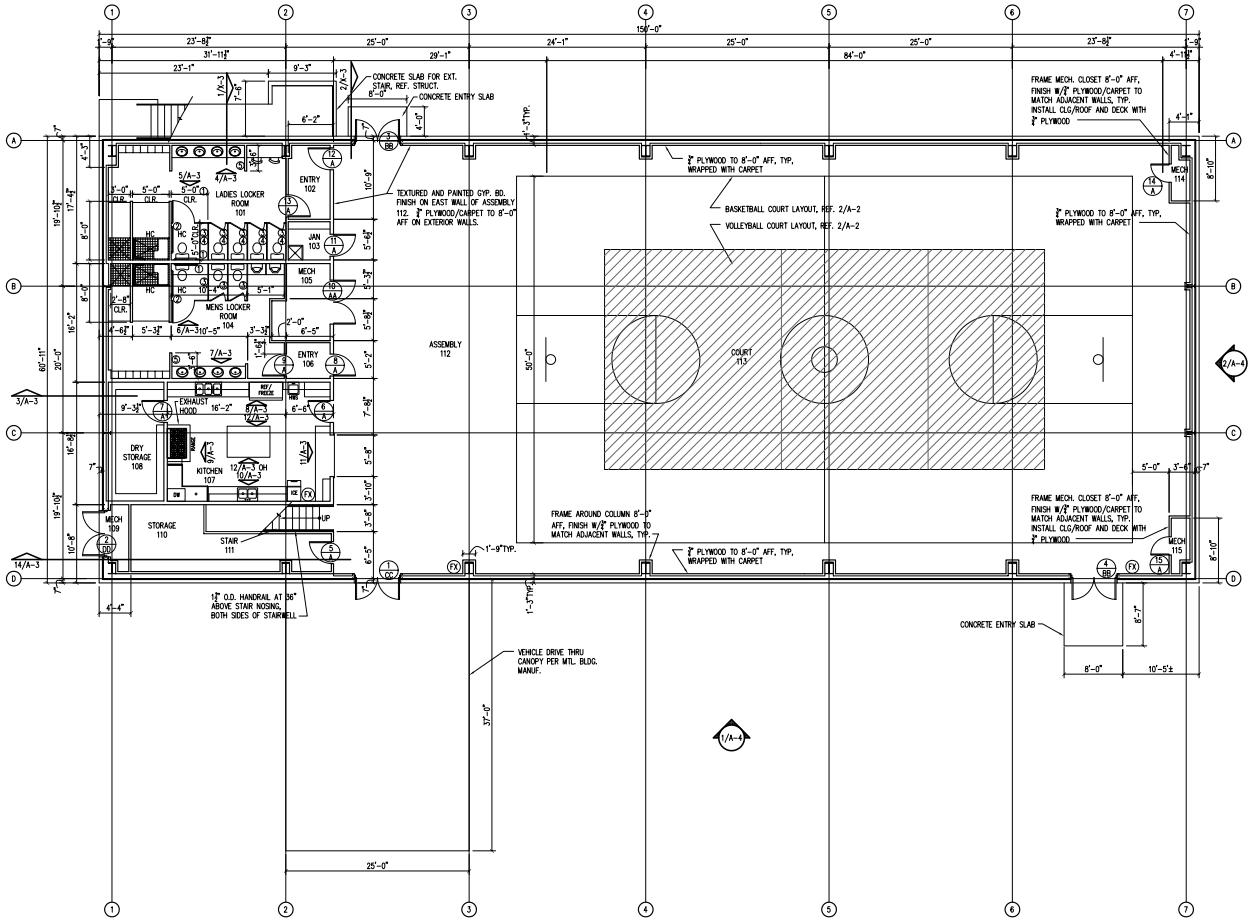

1 FIRST FLOOR PLAN

NORTH

SCALE: 1/8"=1'-0"

ARCHITECTURAL LEGEND

- COLUMN GRIDS
- EXTERIOR ELEVATION MARKS
- BLDG & WALL SECTION/DETAIL MARKS
- INTERIOR ELEVATION MARKS
- DOOR SCHEDULE MARK
- GLAZING SCHEDULE MARK
- KEYNOTE MARK
- TYPICAL NEW CONSTRUCTION
- FIRE EXTINGUISHER ON BRACKET, MOUNT AT 48" AFF TO HOOK

GENERAL NOTES

A. DIMENSIONS TO NEW DRYWALL PARTITIONS ARE TO FACE OF STUD

B. CONTRACTOR SHALL VISIT THE SITE AND VERIFY EXISTING CONDITIONS. IF CONDITIONS OCCUR DIFFERENTLY THAN SHOWN, NOTIFY ARCHITECT IMMEDIATELY.

C. EXISTING CONSTRUCTION ELEMENTS ESTABLISH DIMENSIONAL CONTROL BOTH HORIZONTALLY AND VERTICALLY. THE CONTRACTOR SHALL VERIFY ALL DIMENSIONS TO SAID ELEMENTS PRIOR TO FRAMING OF NEW CONSTRUCTION. DIMENSIONAL VARIATIONS GREATER THAN 3" SHALL BE REPORTED TO THE ARCHITECT IMMEDIATELY.

D. ALL PARTITIONS SCHEDULED OR NOTED TO RECEIVE CERAMIC TILE FINISH SHALL HAVE CEMENT TILE BACKER BOARD IN LIEU OF STD. FIRE CODE GYP. BD.

E. CONTRACTOR SHALL MEET ALL LOCALLY APPROVED BUILDING CODES FOR GENERAL CONSTRUCTION, MECHANICAL, PLUMBING AND ELECTRICAL.

KEY NOTES

1. 36" LONG GRAB BAR – MOUNT 34" AFF & 3" FROM CORNER
2. 48 " LONG GRAB BAR – MOUNT 34" AFF & 8" FROM CORNER
3. TOILET TISSUE DISPENSER – MOUNT 31" TO TOP & 36"AFF FROM BACK WALL
4. SANITARY NAPKIN DISPOSAL – MOUNT 30" AFF TO TOP
5. PAPER TOWEL DISPENSER – MOUNT 48" AFF

ROOM FINISH SCHEDULE

NO.	ROOM NAME (EAST / NORTH / SOUTH / WEST)	FLOOR: SEALED CONCRETE	FLOOR: 1"x1" CERAMIC TILE	FLOOR: VINYL COMP. TILE	FLOOR: CARPET	FLOOR: ¾" PLYWOOD PLATFORM	WALLS: PAINT/TEXT. GWB	WALLS: ¾" PLYWOOD/¾" AFF	BASE: 4" VINYL COVE BASE	BASE: CERAMIC TILE	BASE: NO BASE	CLG.: PAINT/TEXT. GWB	CLG.: ACT SUSP. ACOUST.	CLG.: EXPOSED	CEILING HGT.	REMARKS
101	LADIES LOCKER ROOM		●				●					●			10'-0"	
102	ENTRY			●			●					●			10'-0"	
103	JANITOR CLOSET	●					●					●			10'-0"	
104	MENS LOCKER ROOM		●				●					●			10'-0"	
105	MECHANICAL					●						●			10'-0"	BARE STUDS INSIDE CLOSET
106	ENTRY			●			●					●			10'-0"	
107	KITCHEN		●				●					●			10'-0"	
108	DRY STORAGE	●					●					●			10'-0"	
109	MECHANICAL					●						●			–	BARE STUDS INSIDE CLOSET
110	STORAGE	●					●					●			10'-0"	
111	STAIR				●		●							●	–	
112	ASSEMBLY			●			●	●						●	–	REF. 1/A-1
113	COURT			●*				●						●	–	
114	MECHANICAL					●						●			–	BARE STUDS INSIDE CLOSET
115	MECHANICAL					●						●			–	BARE STUDS INSIDE CLOSET
201	CLASSROOM				●		●						●		10'-0"	
202	PASSAGE				●		●							●	–	
203	CLASSROOM				●		●						●		10'-0"	
204	MECHANICAL					●							●		–	BARE STUDS INSIDE CLOSET
205	STORAGE			●			●						●		10'-0"	

* ALL BASKETBALL AND VOLLEYBALL LINES SHALL BE VINYL COMP. TILE

DOOR AND WINDOW SCHEDULE

NOTE: ALL DOOR FRAMES: 16GA. 2"x5¾" HOLLOW METAL FRAMES UNLESS OTHERWISE NOTED

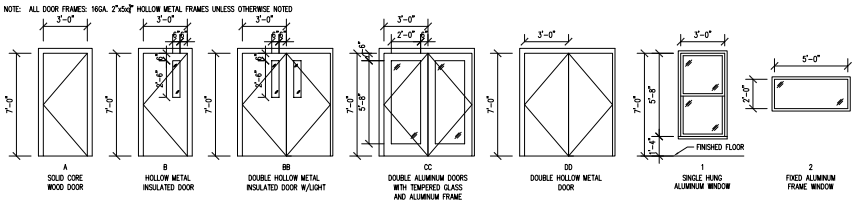

A — SOLID CORE WOOD DOOR

B — HOLLOW METAL INSULATED DOOR

BB — DOUBLE HOLLOW METAL INSULATED DOOR W/LIGHT

CC — DOUBLE ALUMINUM DOORS WITH TEMPERED GLASS AND ALUMINUM FRAME

DD — DOUBLE HOLLOW METAL DOOR

1 — SINGLE HUNG ALUMINUM WINDOW

2 — FIXED ALUMINUM FRAME WINDOW

COPYRIGHT 2004 BUNDY, YOUNG, SIMS & POTTER, Inc.

A NEW FAMILY LIFE CENTER FOR:

FIRST BAPTIST CHURCH NOCONA

511 COOKE STREET NOCONA, TEXAS

BUNDY, YOUNG, SIMS & POTTER, INC.
ARCHITECTS/PLANNERS/INTERIOR DESIGN
1005 Ninth Street – Suite 200
Wichita Falls, TX 76301
Tel: (940)761-2404
Fax: (940)761-2119
E-mail: bysp@bysp.com
Dick Bundy, AIA Tom Young, AIA(1949-1993) Rick Sims, AIA David Potter, AIA

DRAWN BY	T.K.
CHECKED BY	RSS
DATE	01/22/04
JOB NO.	03081

FIRST FLOOR PLAN AND SCHEDULES

A-1

OF 4 SHEETS